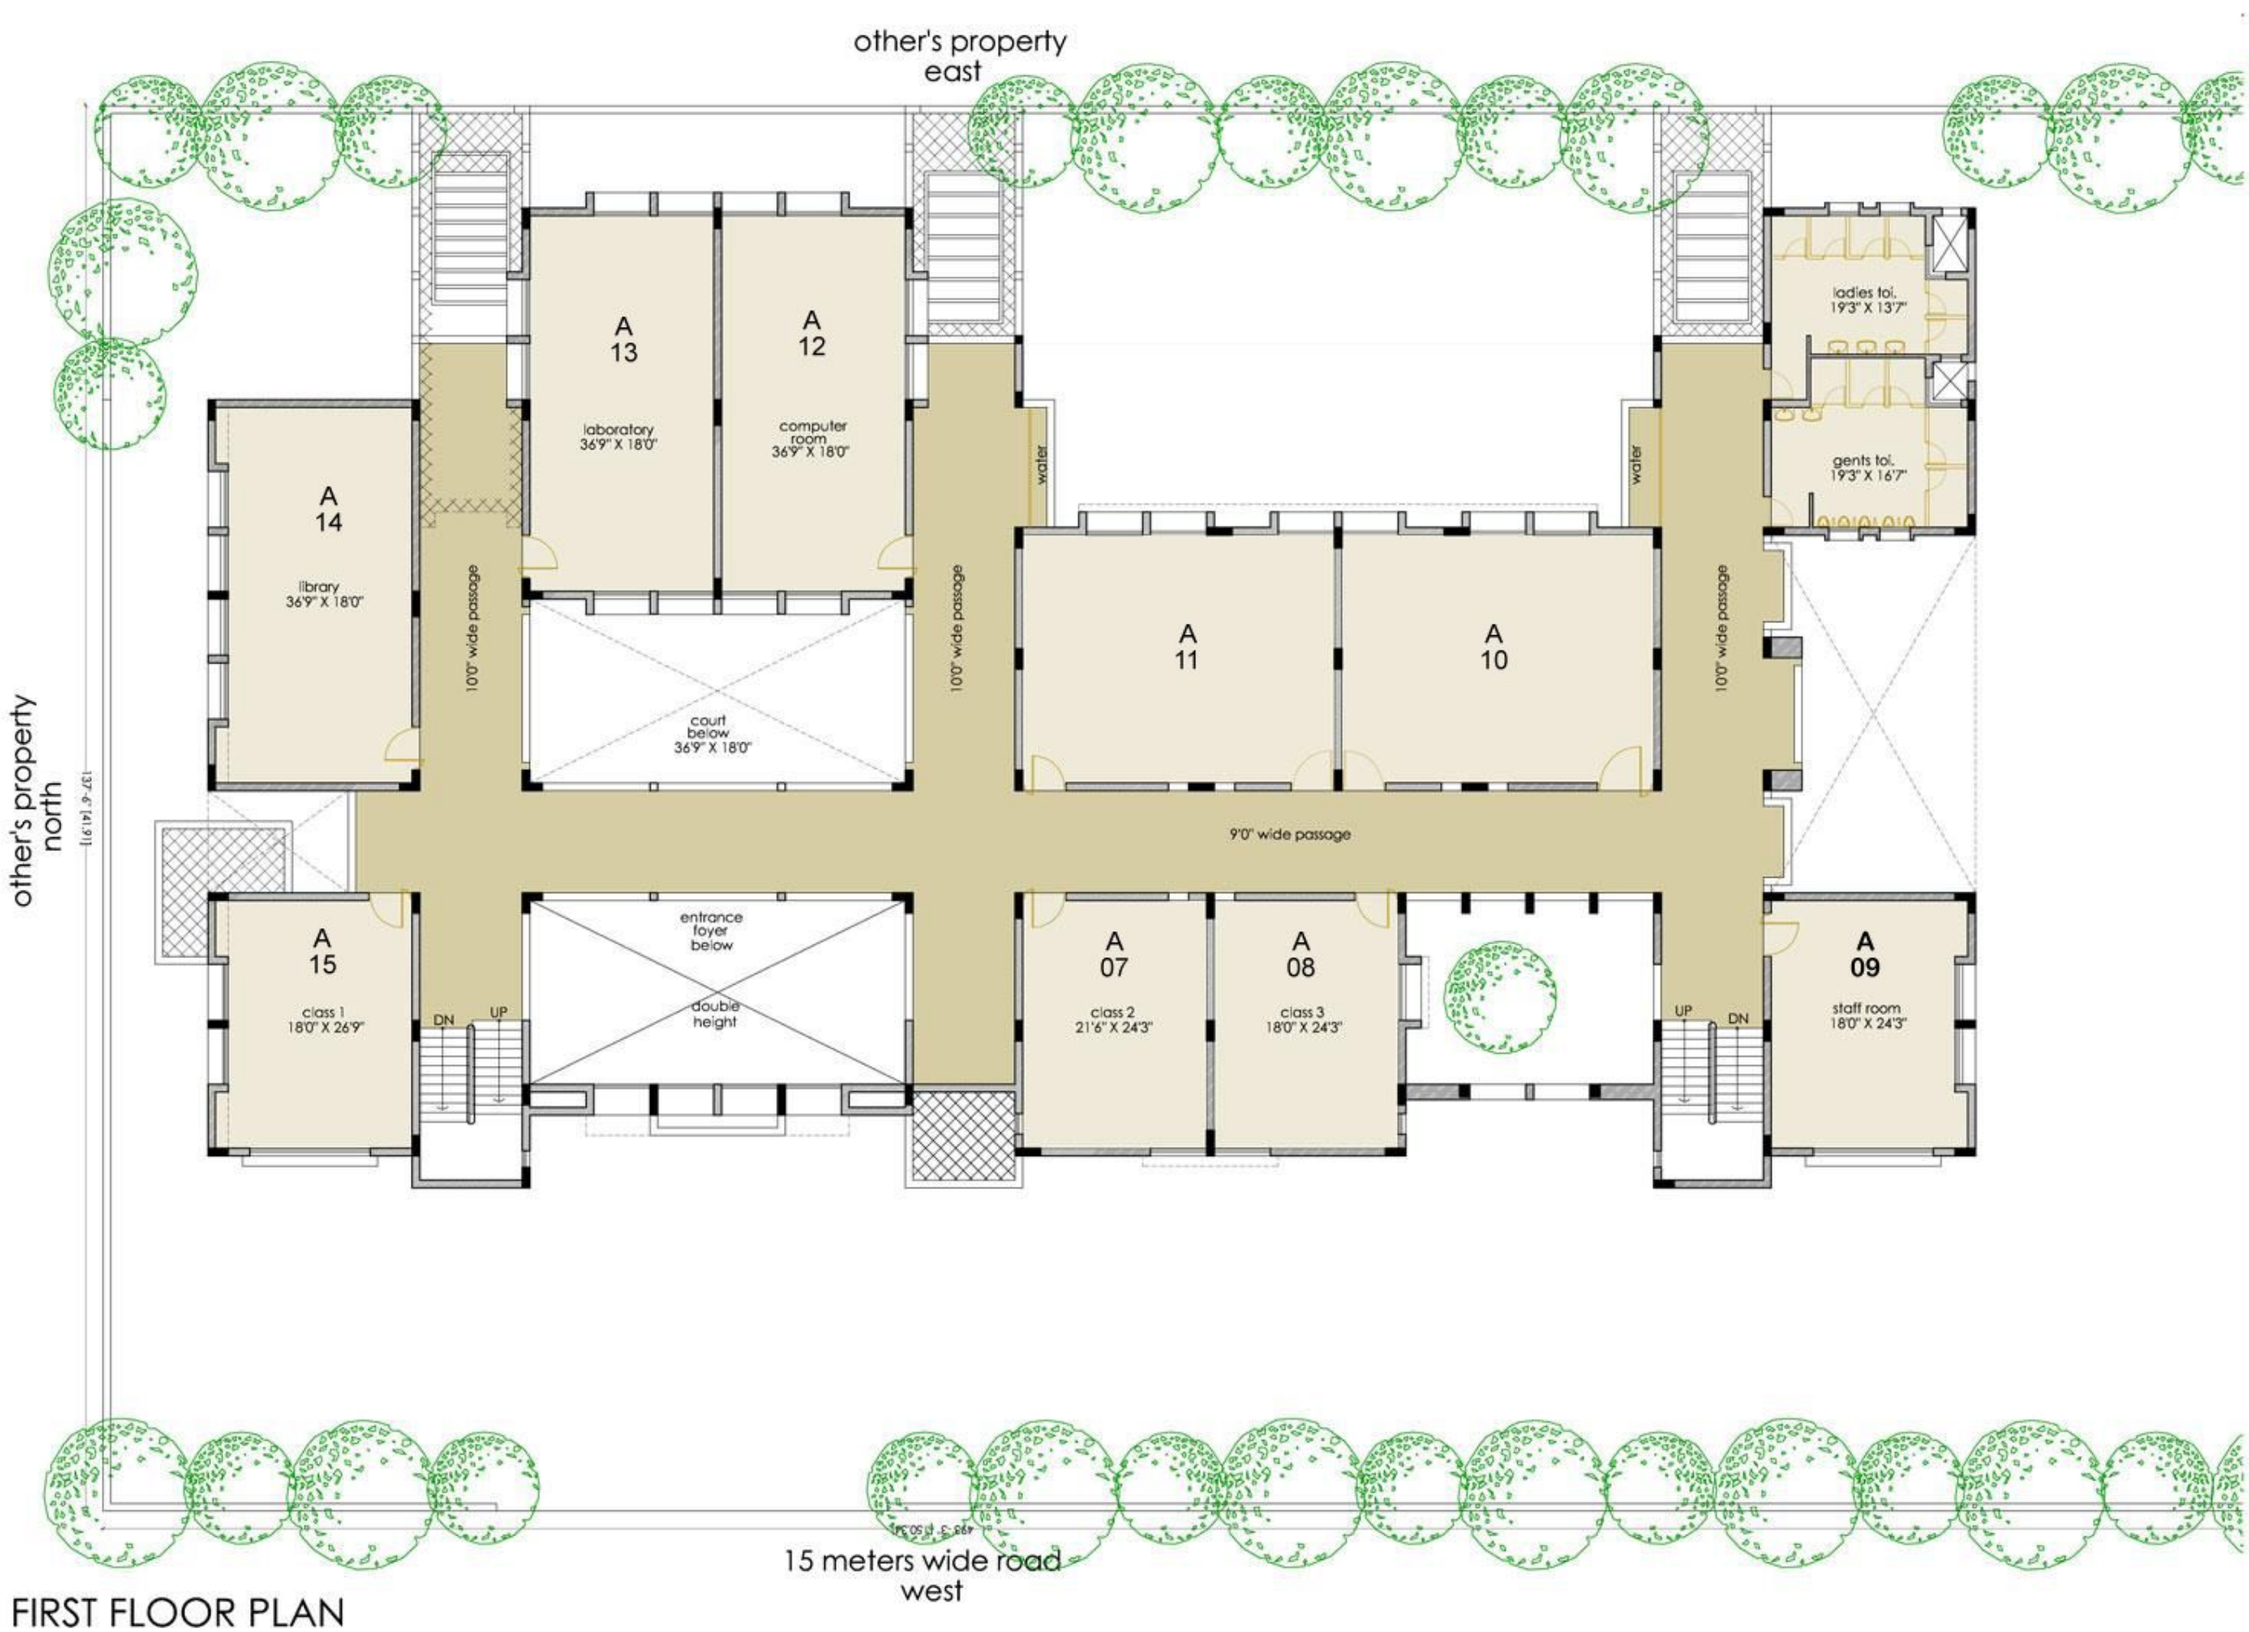

FIRST FLOOR PLAN

design proposal for development of

H. G. SHAH MEMORIAL TRUST SCHOOL

at jamnagar

revision
20 - 05 - 09

N S

kishore trivedi
architect
1, ramkrishna nagar
off yagnik road, rajkot
0281 - 2465945
kishorentrivedi@rediffmail.com